General Notes:

1. This drawing shall be read in conjunction with all other drawings and specifications.
2. All work shall be strictly in accordance with the New Zealand Building Code, Local Territorial Authority Requirements, OSH Requirements & Regulations, and any other Statutory Requirements that may be applicable to this project.
3. All work shall be of best trade practice.

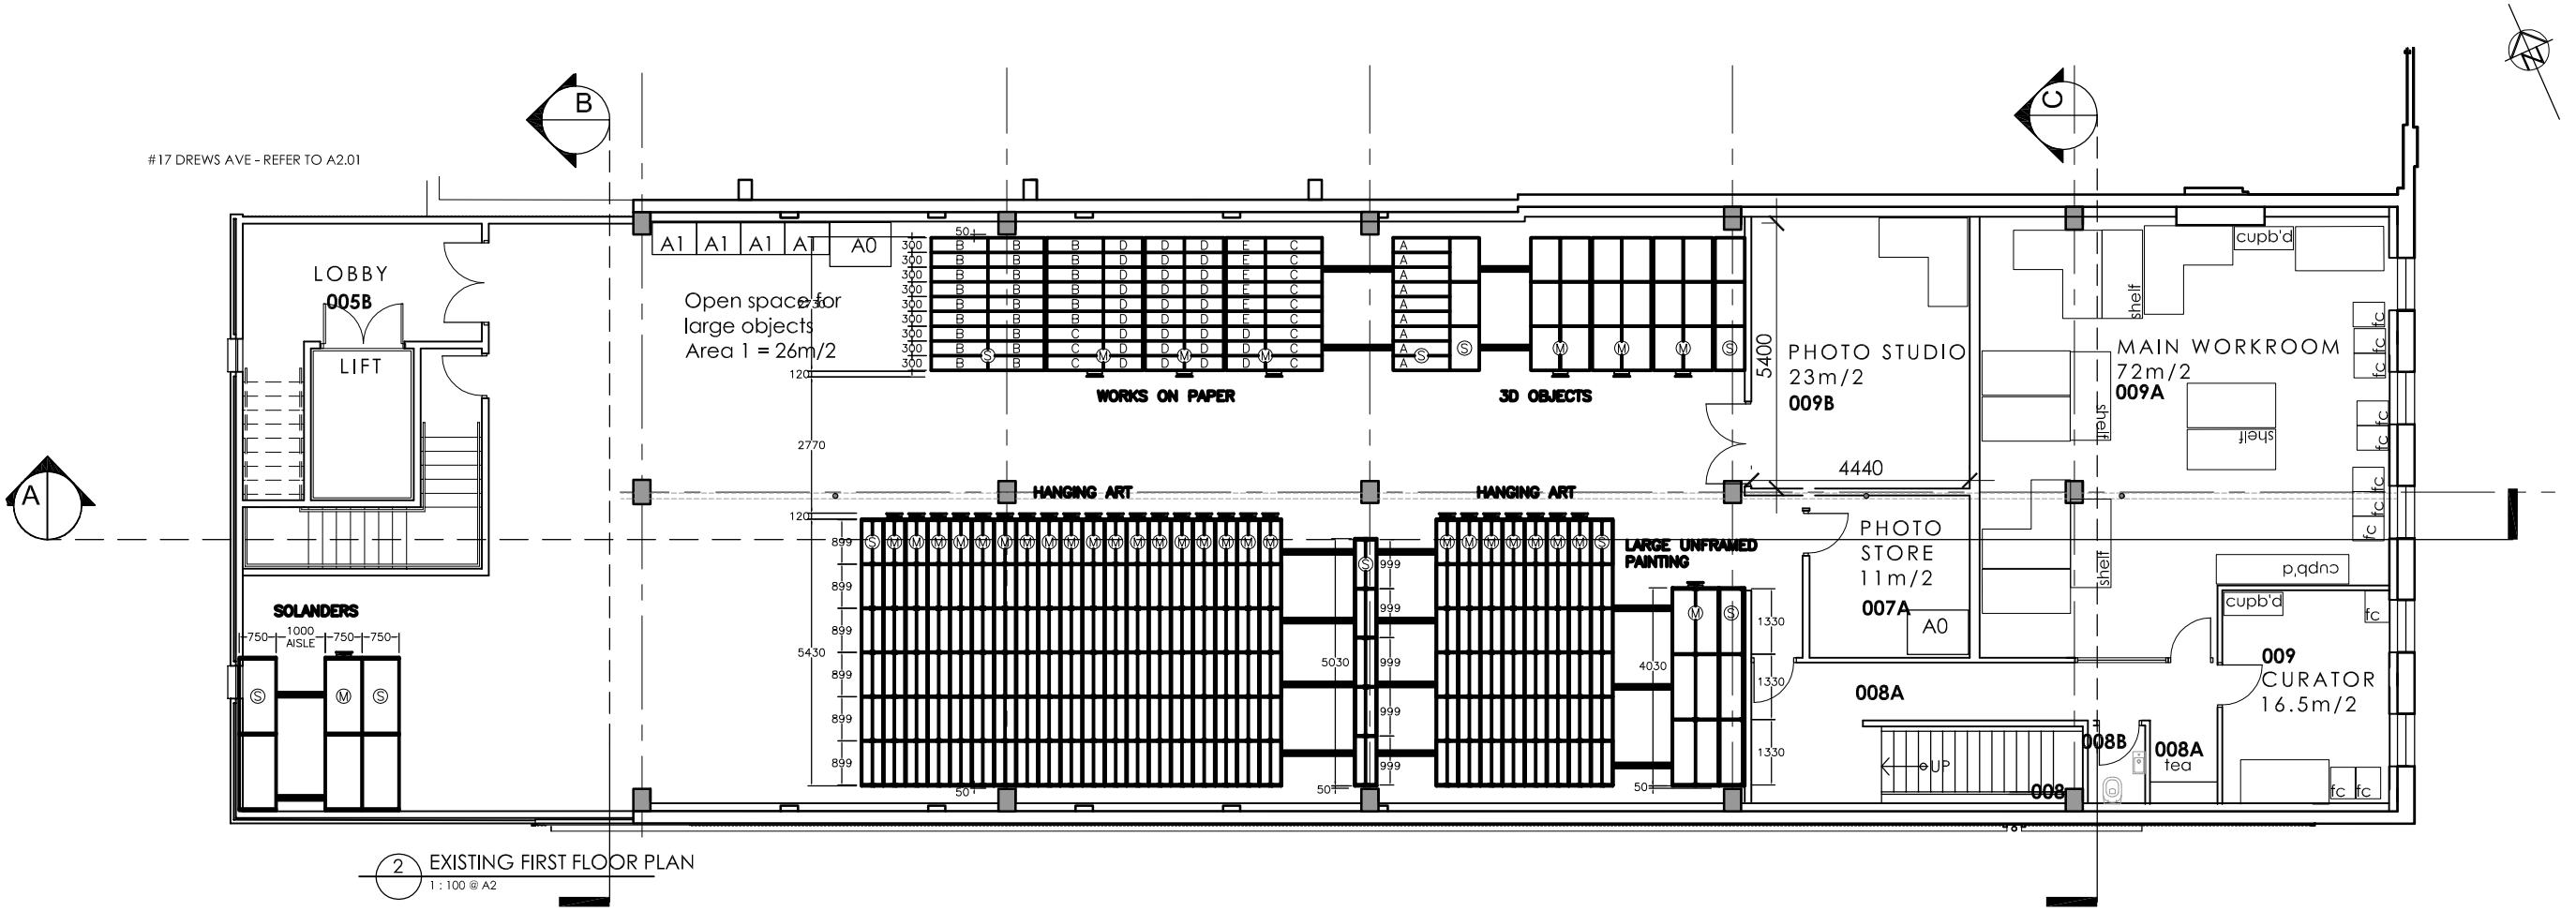

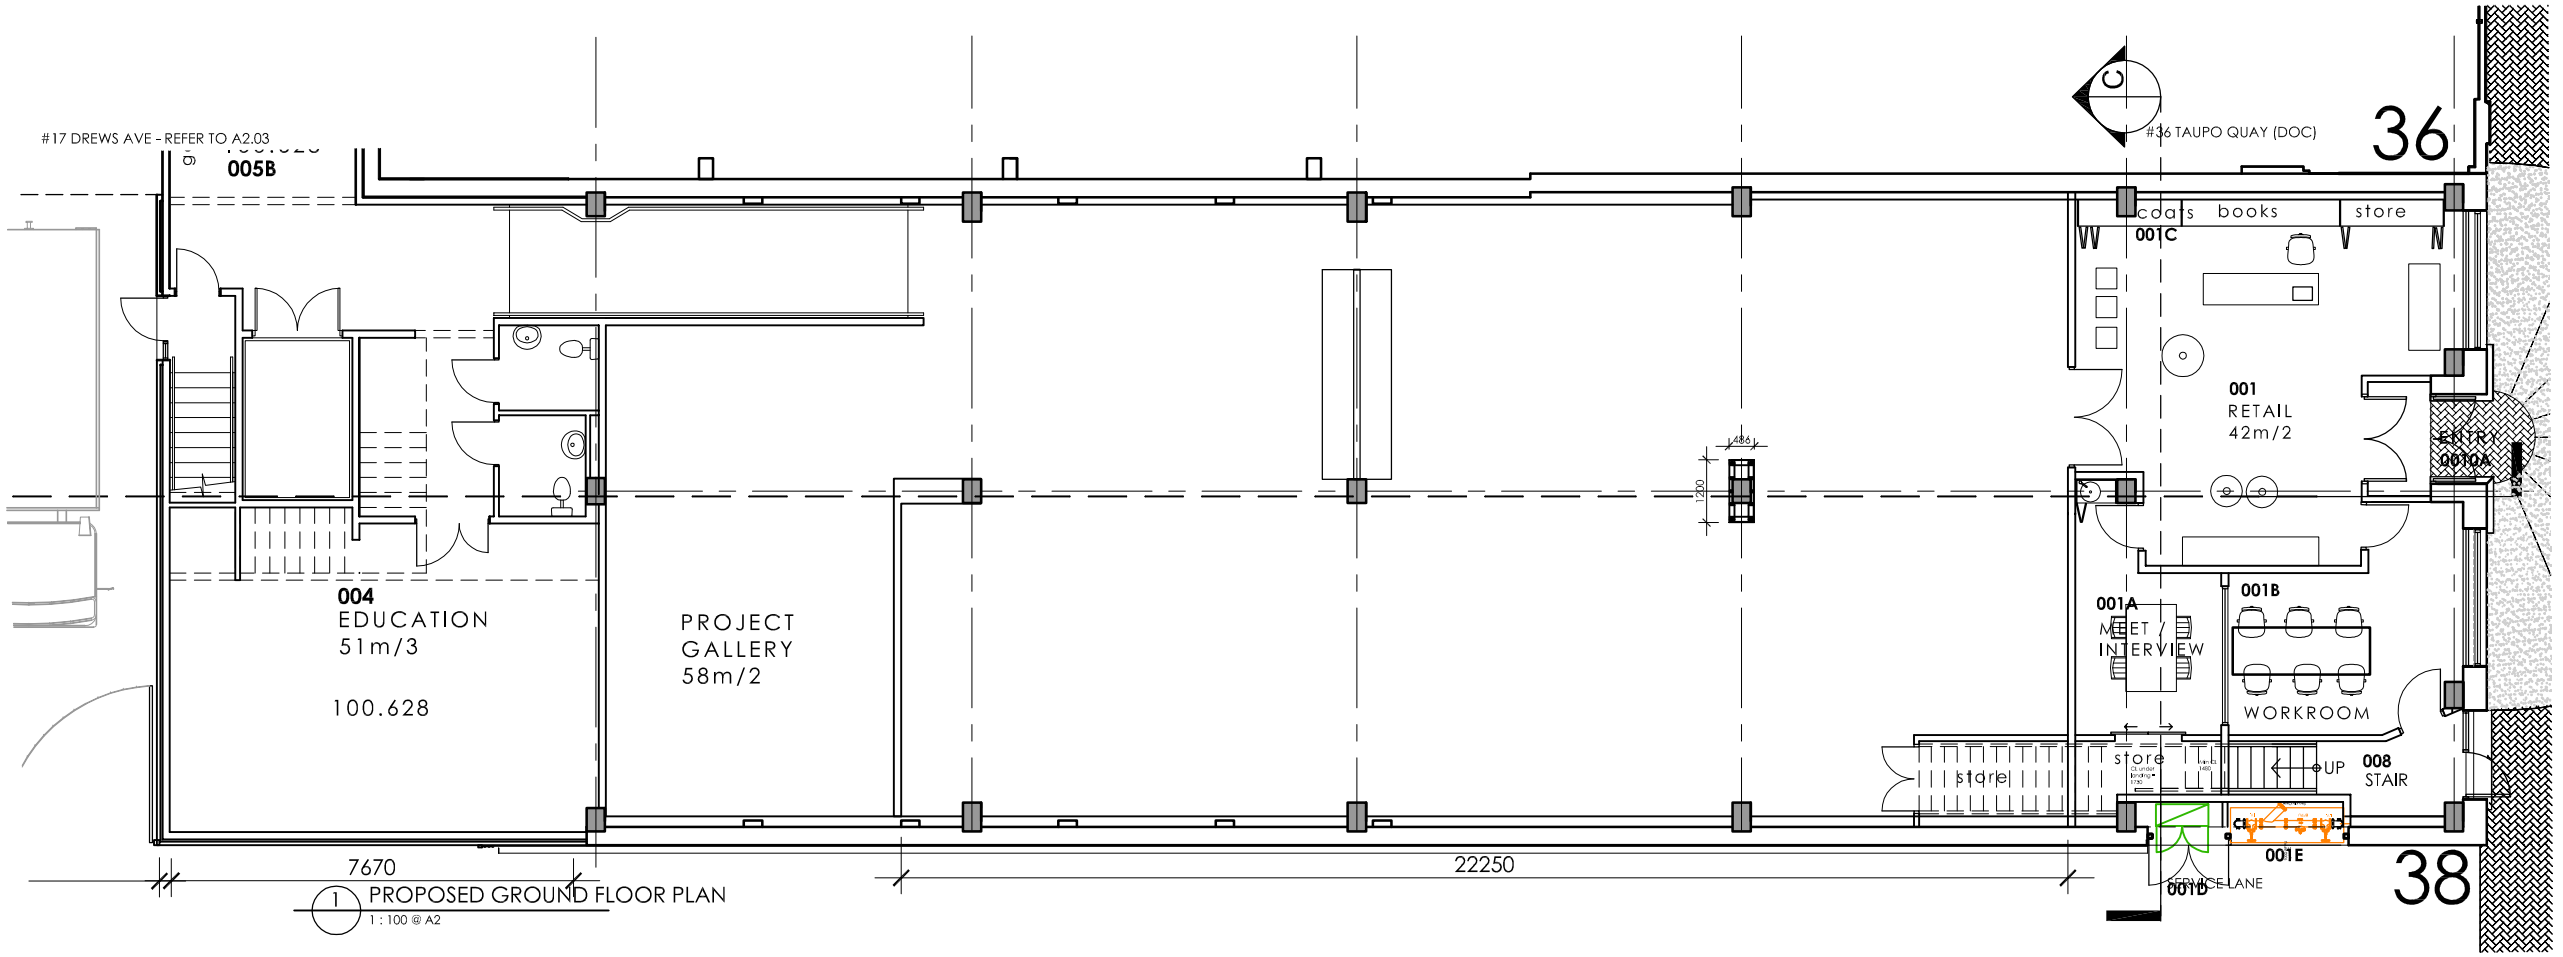

REV	DATE	DETAILS
A	5-07-13	review

Note:
Do not scale from this drawing. Use only figured dimensions.
The Contractor shall verify all dimensions on site, and report any discrepancies to the Architect before commencing work.
The copyright of this drawing remains the property of DLA Architects Limited.

Client:
Wanganui District Council

Project:
Sarjeant Gallery
Interim Relocation

Drawing Title:
Proposed Plans
38 Taupo Quay

CAD File:

Scales:	Date:	Drawn:
1:100@A2	June 2013	EM/RJ
	Designed: BD	Checked:
Job No. S720	Drawing No. A2.02	Revision No.

DLA ARCHITECTS LIMITED
www.dla.co.nz
255 Victoria Avenue, Wellington.
Ph. (06) 348 0181 Fax. (06) 345 4743